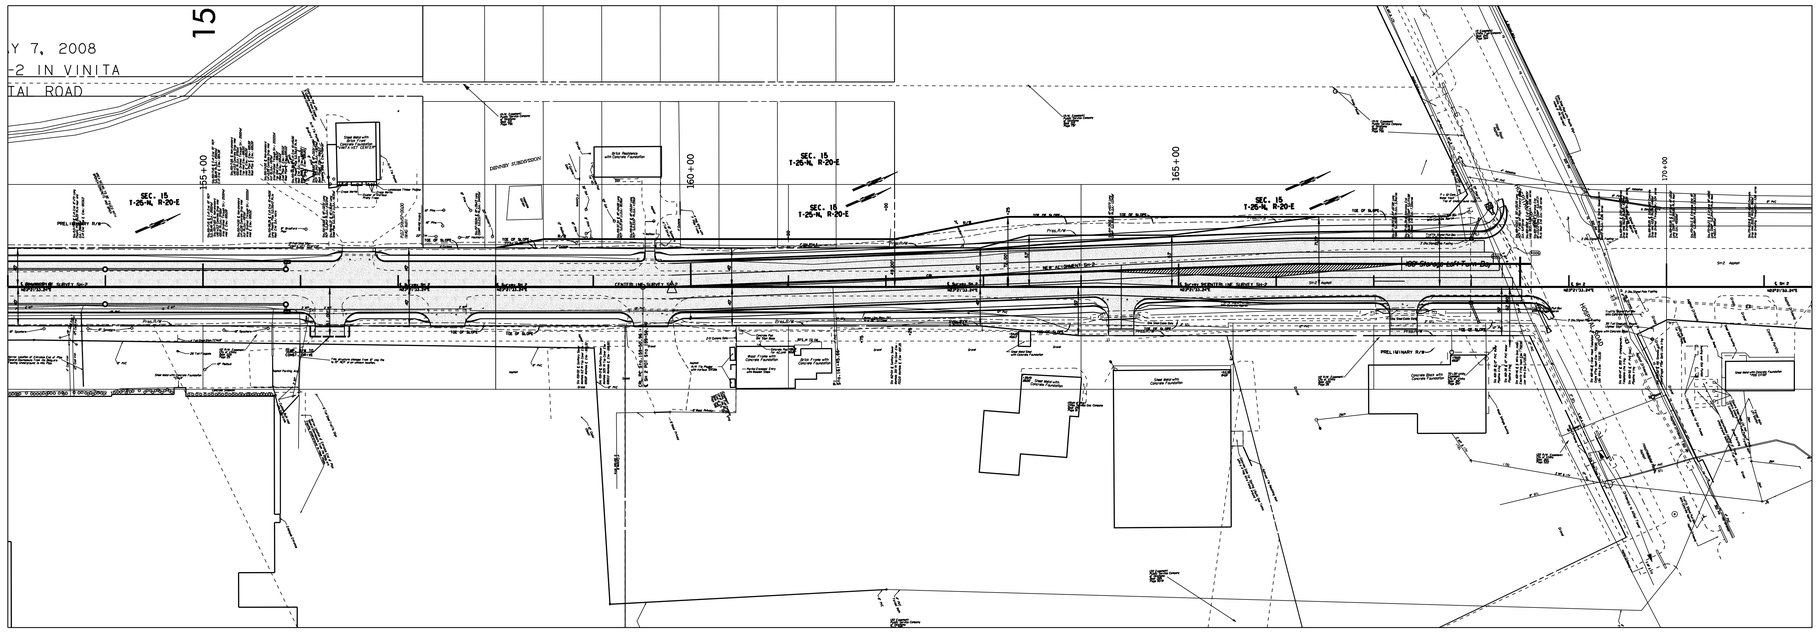
15
Y 7, 2008
-2 IN VINITA
TAL ROAD
155+00
160+00
165+00
170+00
SEC. 15
T-25-N, R-20-E
PRELIMINARY R/W
NEW ALIGNMENT Sht 2
100' Diverge Left Point Sta
Concrete Wall with
Concrete Foundation
Steel Wall with
Concrete Foundation