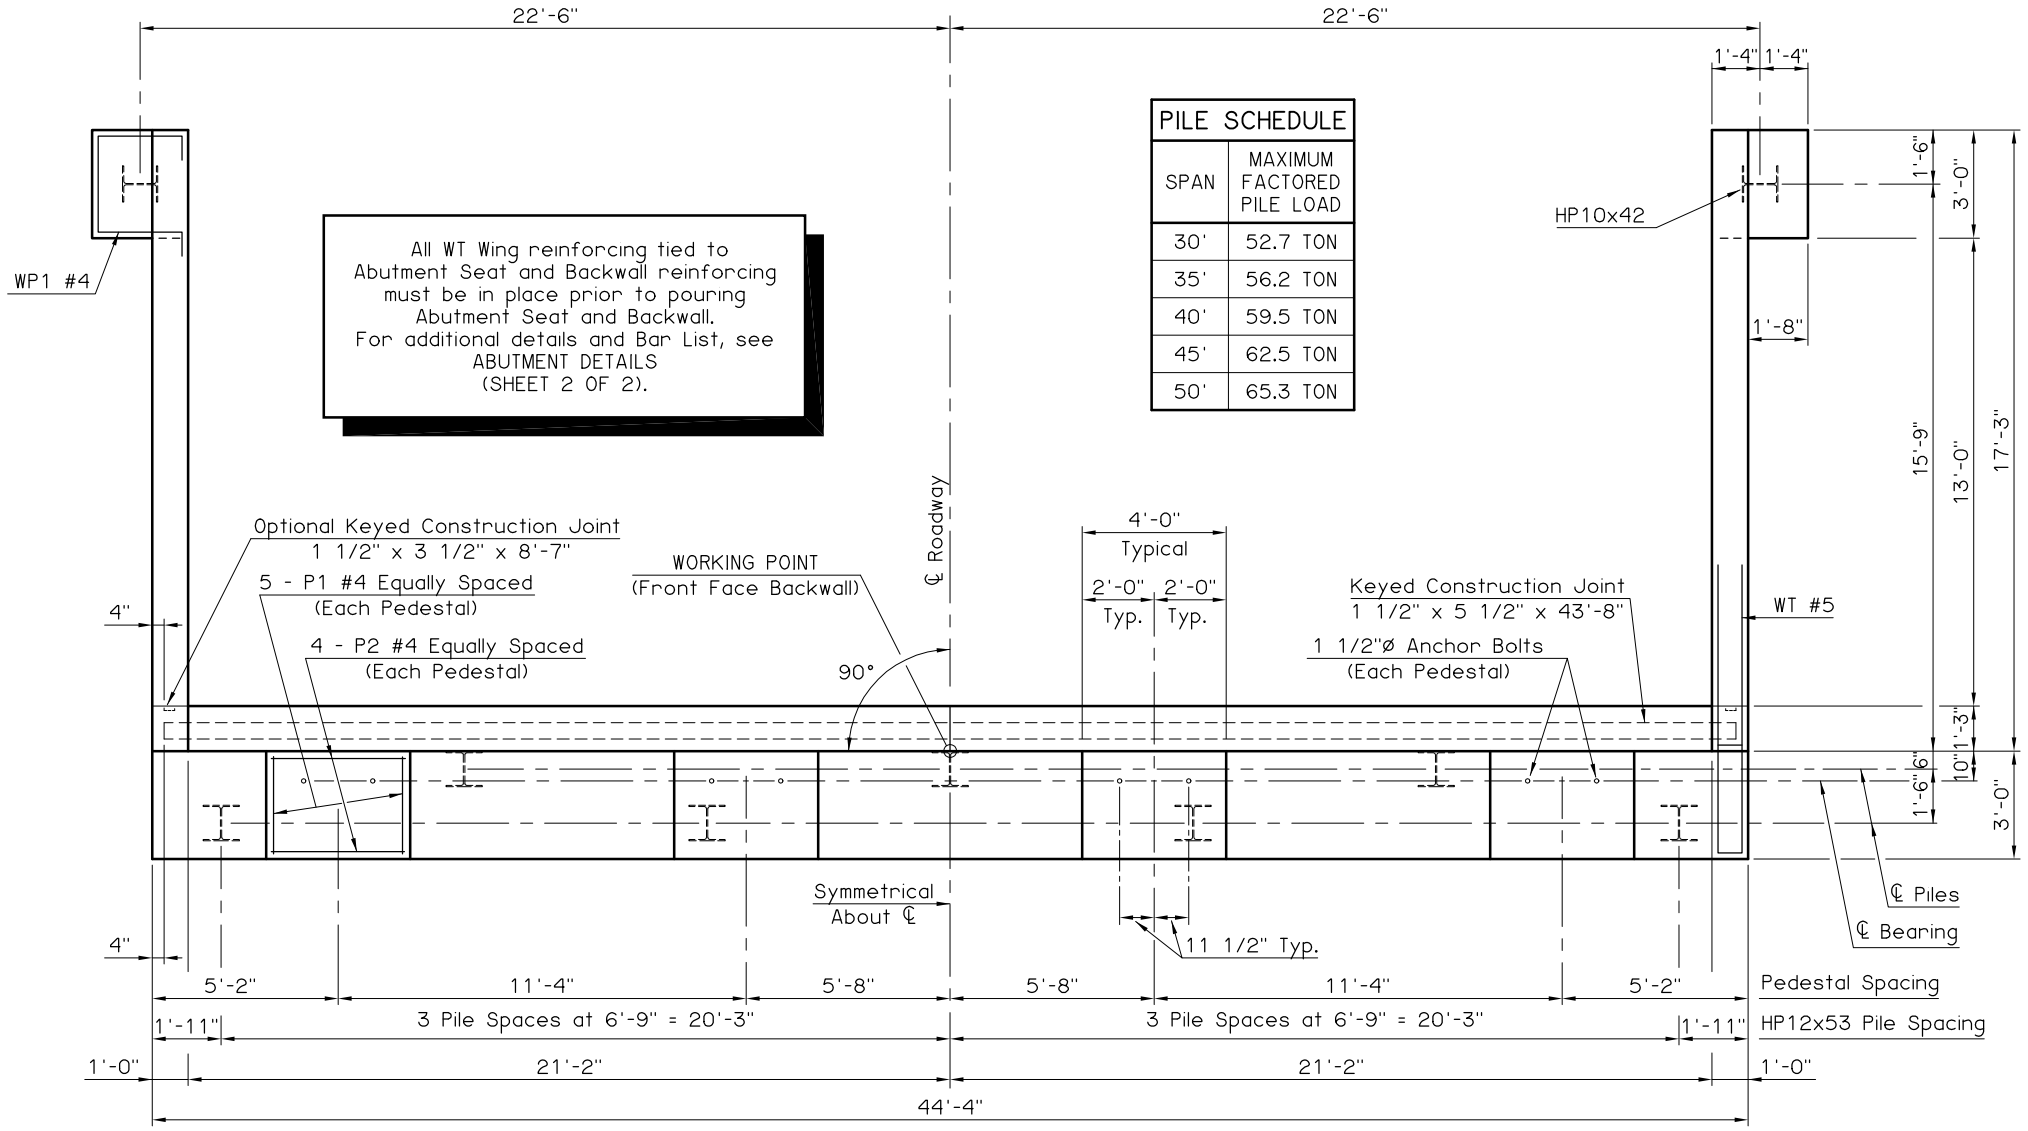

All WT Wing reinforcing tied to Abutment Seat and Backwall reinforcing must be in place prior to pouring Abutment Seat and Backwall. For additional details and Bar List, see ABUTMENT DETAILS (SHEET 2 OF 2).

PILE SCHEDULE	
SPAN	MAXIMUM FACTORED PILE LOAD
30'	52.7 TON
35'	56.2 TON
40'	59.5 TON
45'	62.5 TON
50'	65.3 TON

PLAN

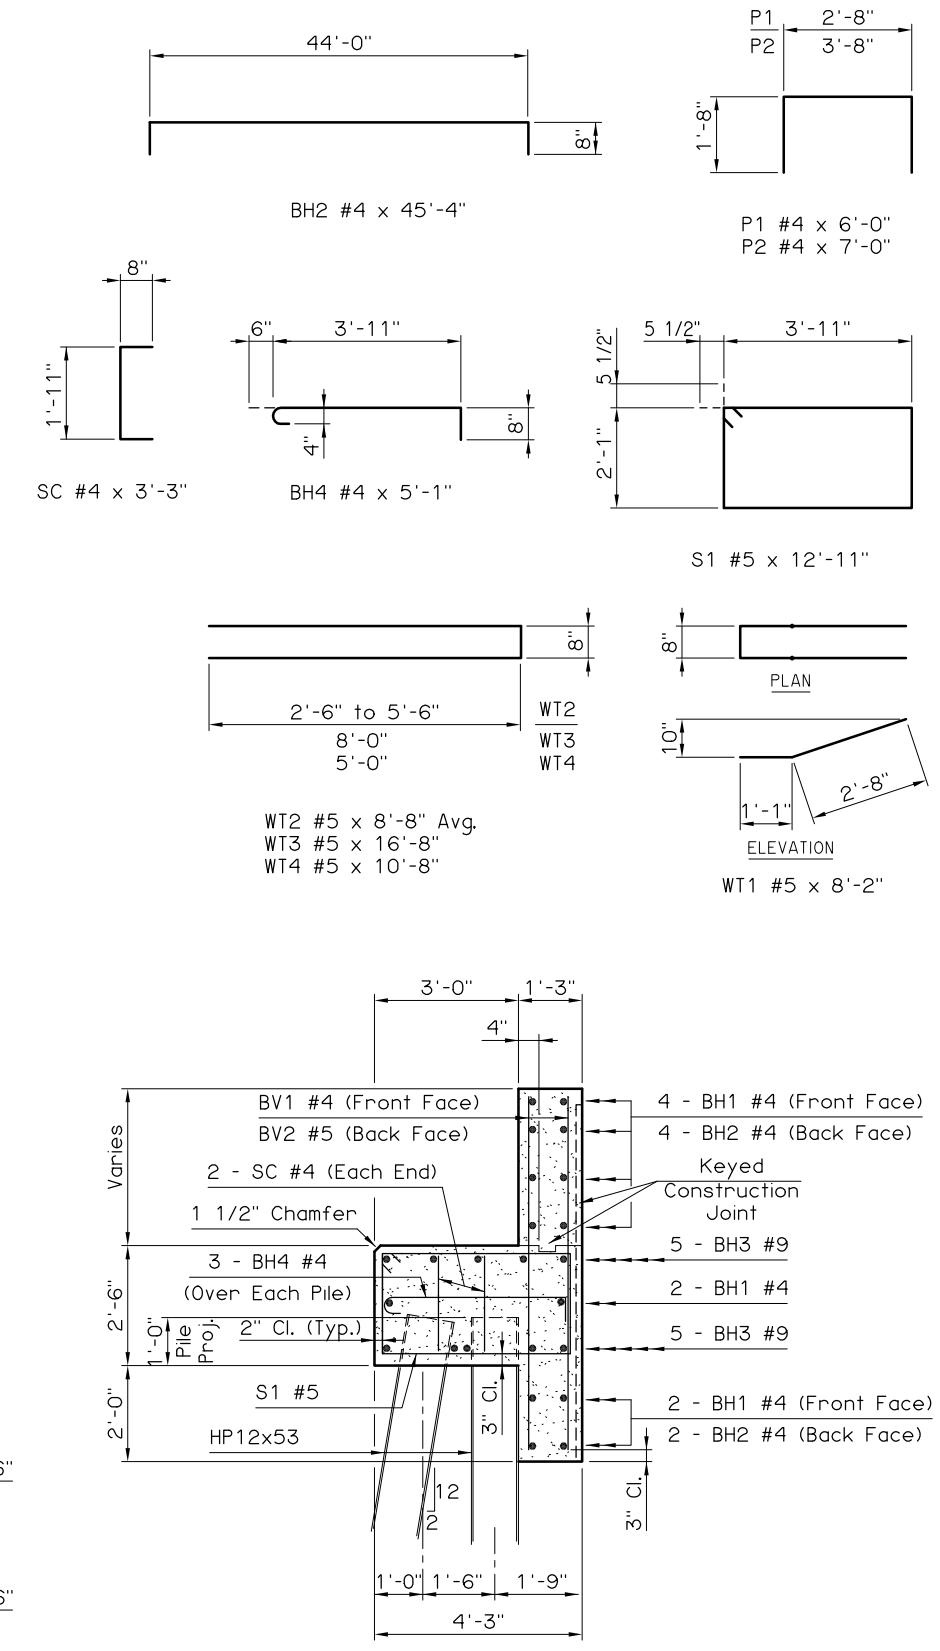

TYPICAL SECTION THRU SEAT

PEDESTAL DIMENSIONS		
BEAM TYPE	P1	P2
TYPE II	2"	4 3/4"
TYPE B	4"	6 3/4"

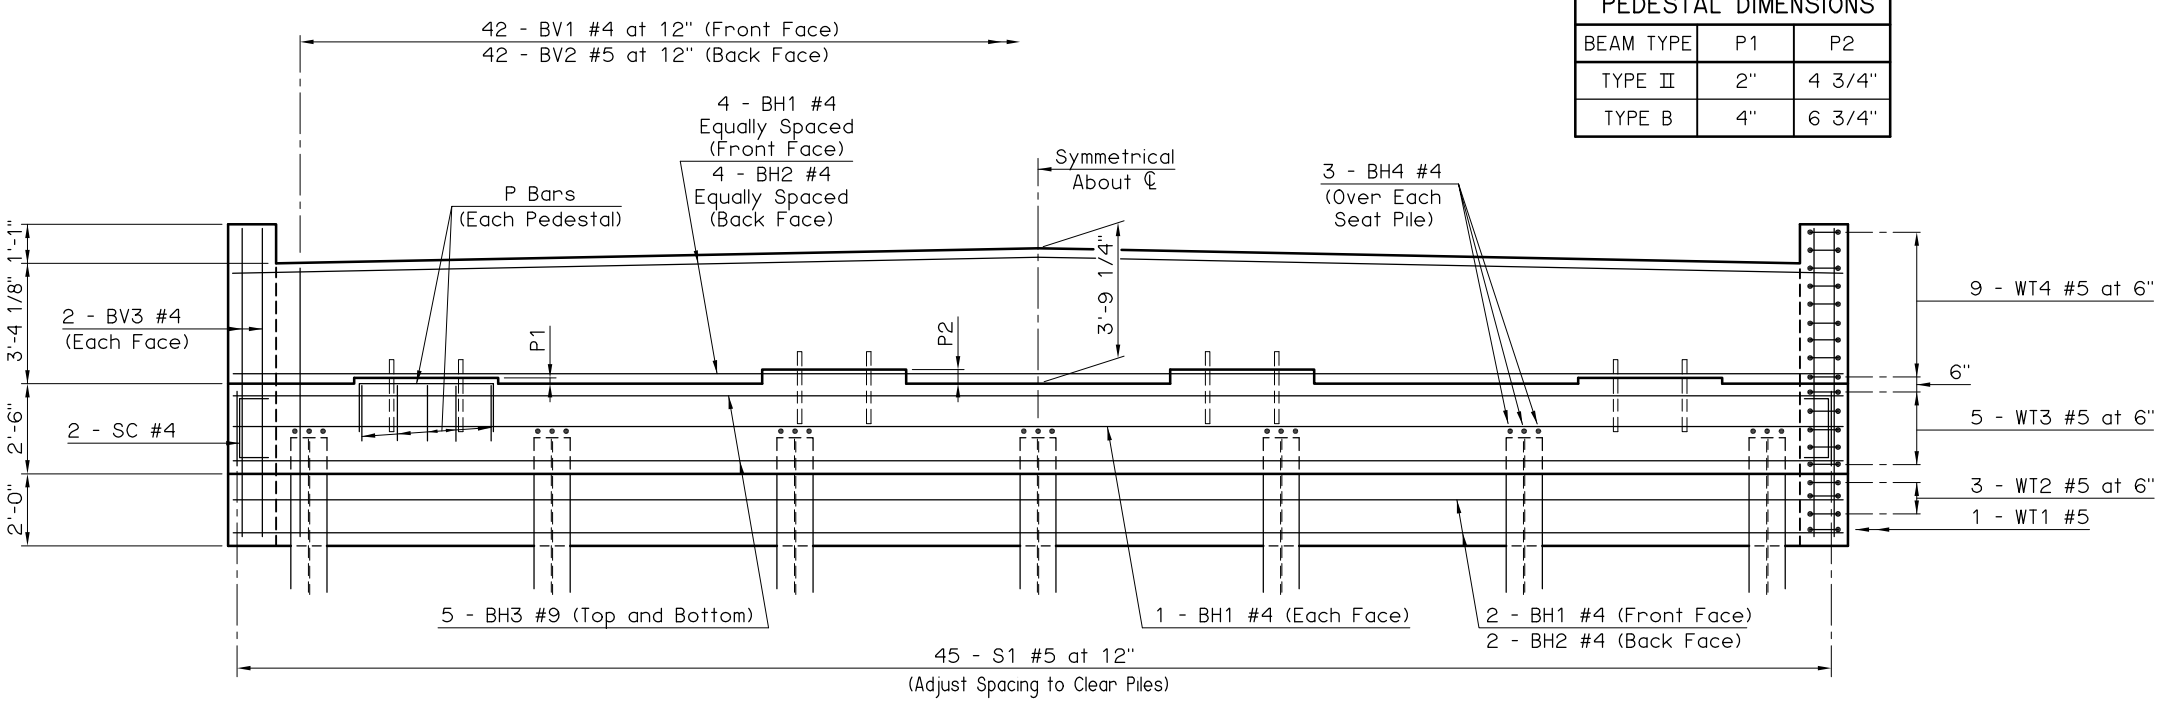

ELEVATION

APPROVED BY BRIDGE ENGINEER [signature] DATE 8/29/03

OKLAHOMA DEPT. OF TRANSPORTATION
BRIDGE STANDARD (ENGLISH)

ABUTMENT DETAILS
TYPE II AND TYPE B P.C. BEAMS
CONVENTIONAL (SHEET 1 OF 2)

1999 SPECIFICATIONS	B40-C-ABUT-PC2-1	00E

B-240E